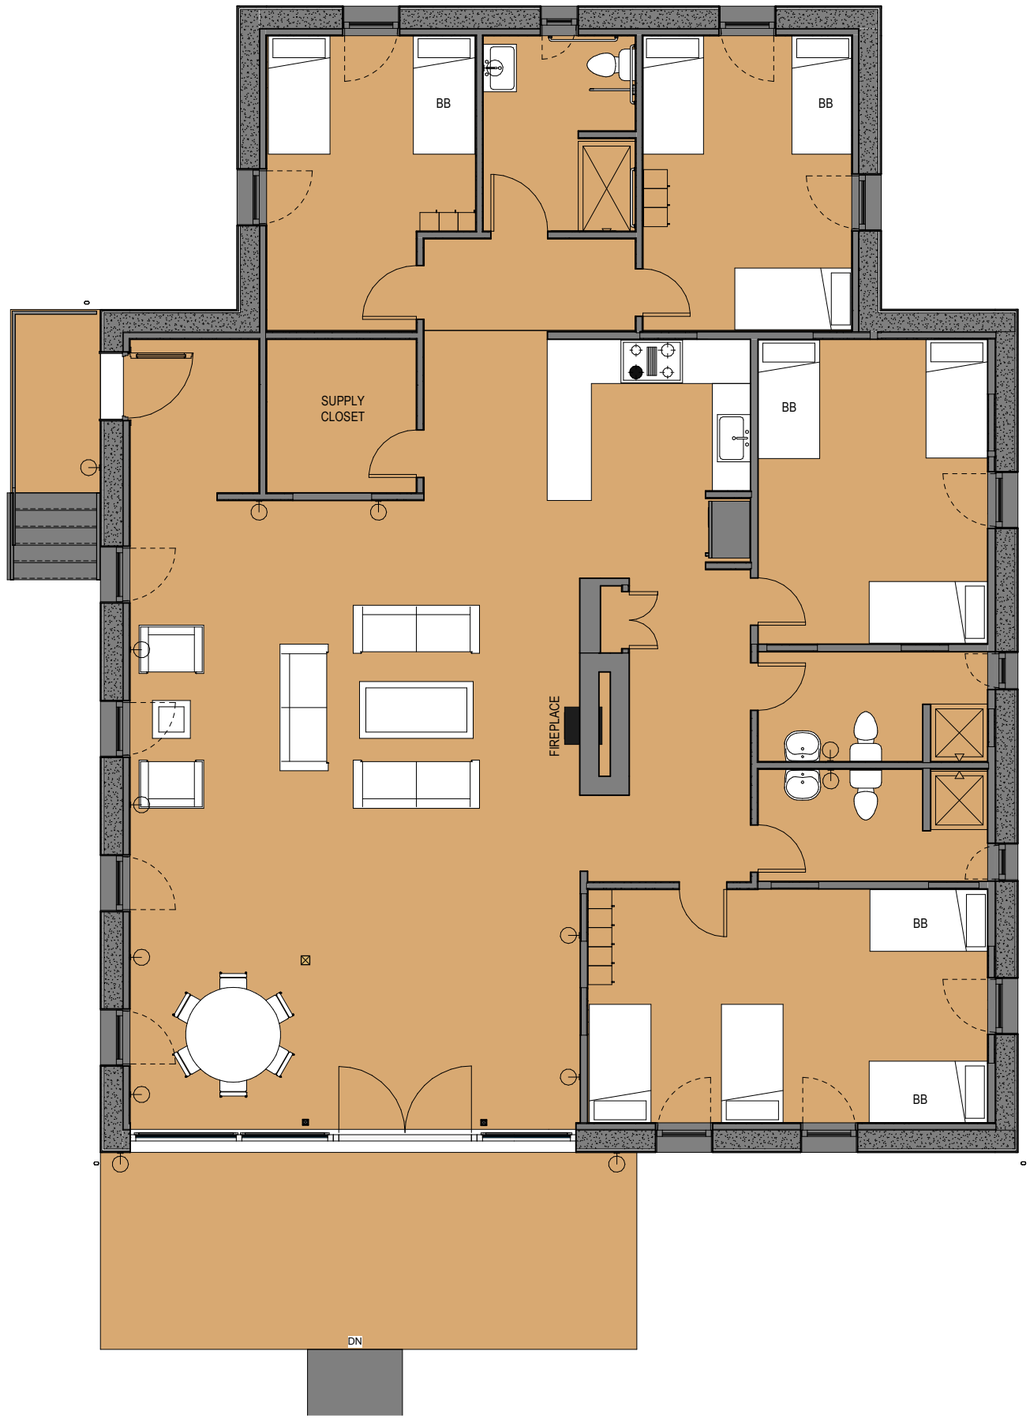

1 Room Separation
SCALE: 1/4" = 1'-0"

SILVER LAKE
Conference Center

No.	Description	Date

SILVER LAKE LODGE

FIRST FLOOR

Project number	15012
Date	11/25/2015
Drawn by	Author
Checked by	Checker

A-121

Scale	1/4" = 1'-0"

10/17/2019 4:00:09 PM